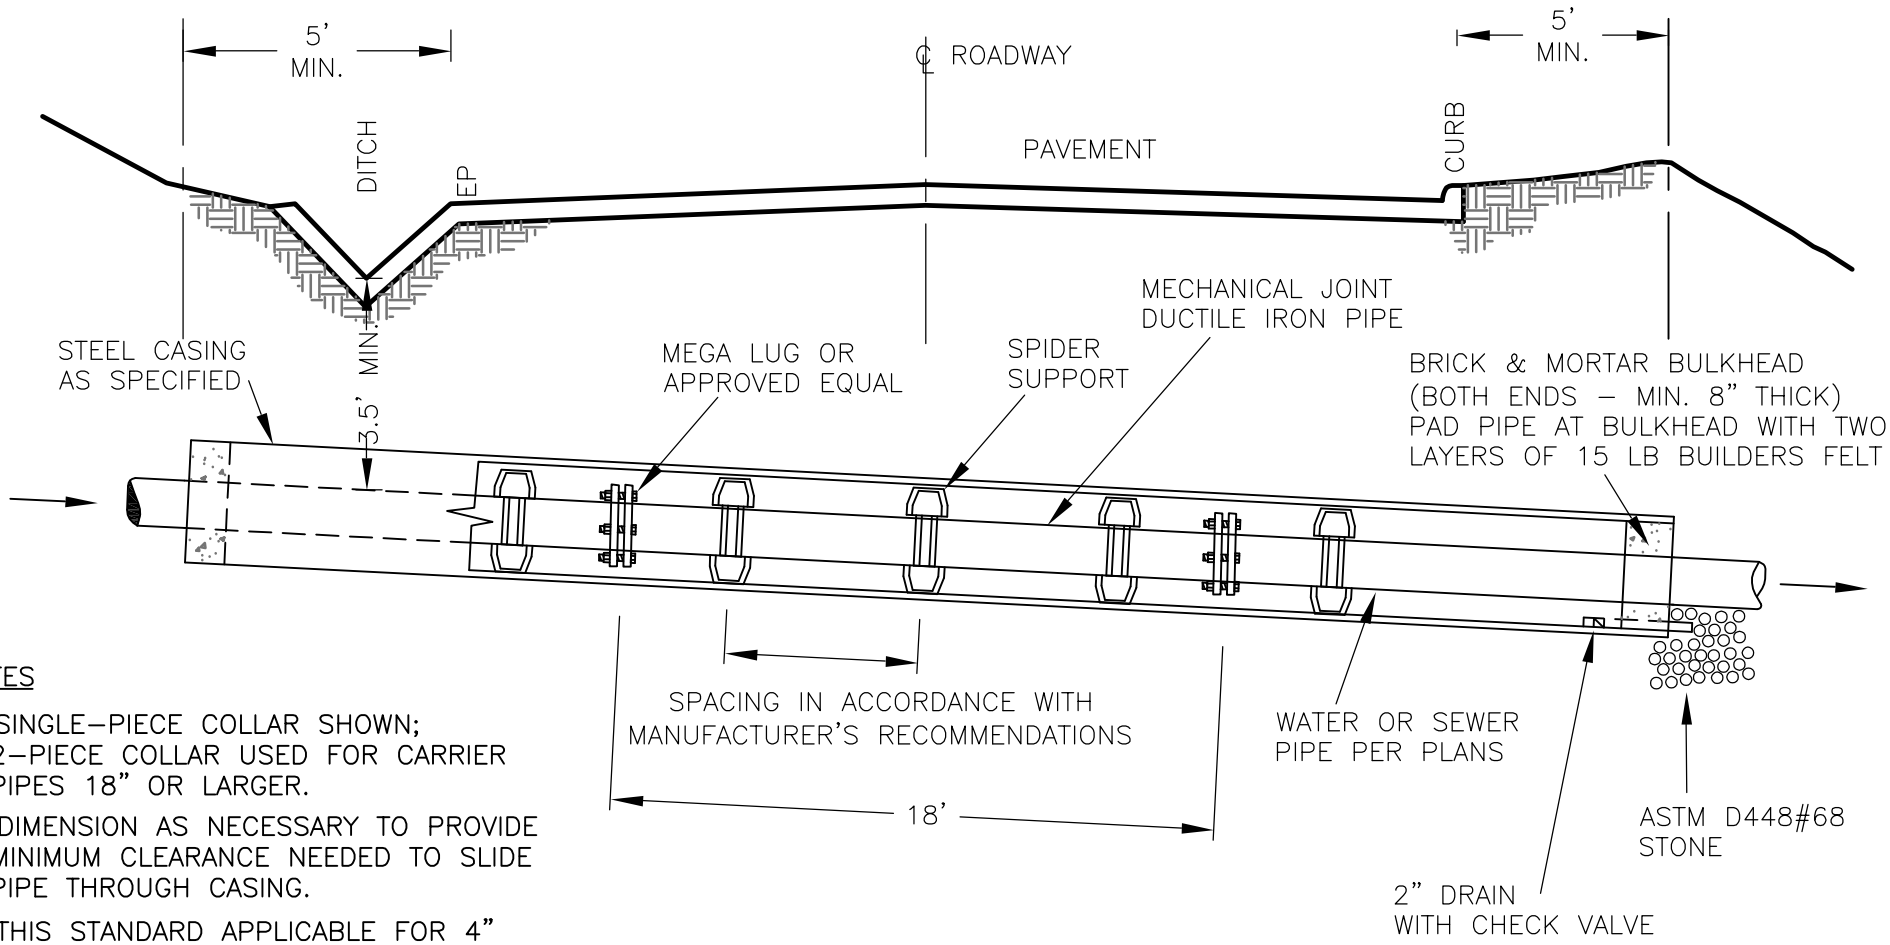

NOTES

1. SINGLE–PIECE COLLAR SHOWN; 2–PIECE COLLAR USED FOR CARRIER PIPES 18" OR LARGER.
2. DIMENSION AS NECESSARY TO PROVIDE MINIMUM CLEARANCE NEEDED TO SLIDE PIPE THROUGH CASING.
3. THIS STANDARD APPLICABLE FOR 4" DIA. AND LARGER PIPE INSTALLED UNDER PRIMARY AND SECONDARY HIGHWAYS.
4. STEEL CASING TO EXTEND TO BACK OF CURB, DITCH, SIDEWALK, ETC., OR A MINIMUM OF 5' BEYOND THE EDGE OF PAVEMENT.
5. CASING FOR GRAVITY SEWER MUST SLOPE ACCORDING TO PLANS.
6. RAILROAD CROSSING REQUIREMENTS SHALL BE IN ACCORDANCE WITH NSCE–8 AND THE RAILROAD PERMIT.

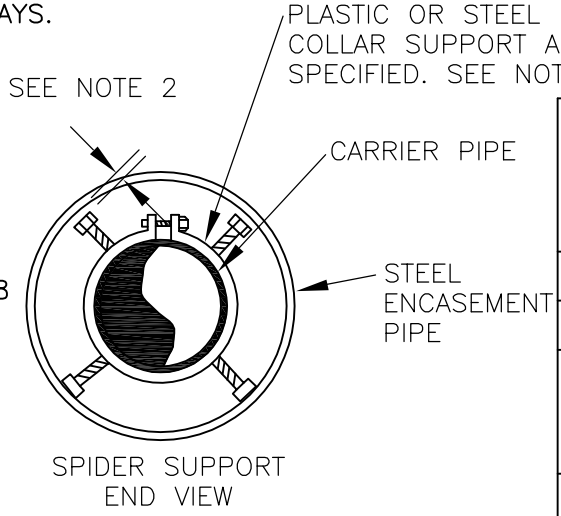

AUGUSTA COUNTY SERVICE AUTHORITY
VERONA, VIRGINIA

SCALE: *NONE*	DRAWN BY:
DATE: FEB.1996	REVISED: AUG. 2004

TYPICAL SLEEVE UNDER ROADWAY (GENERAL)

DRAWING NUMBER: *G-1*	PAGE: *1 OF 1*